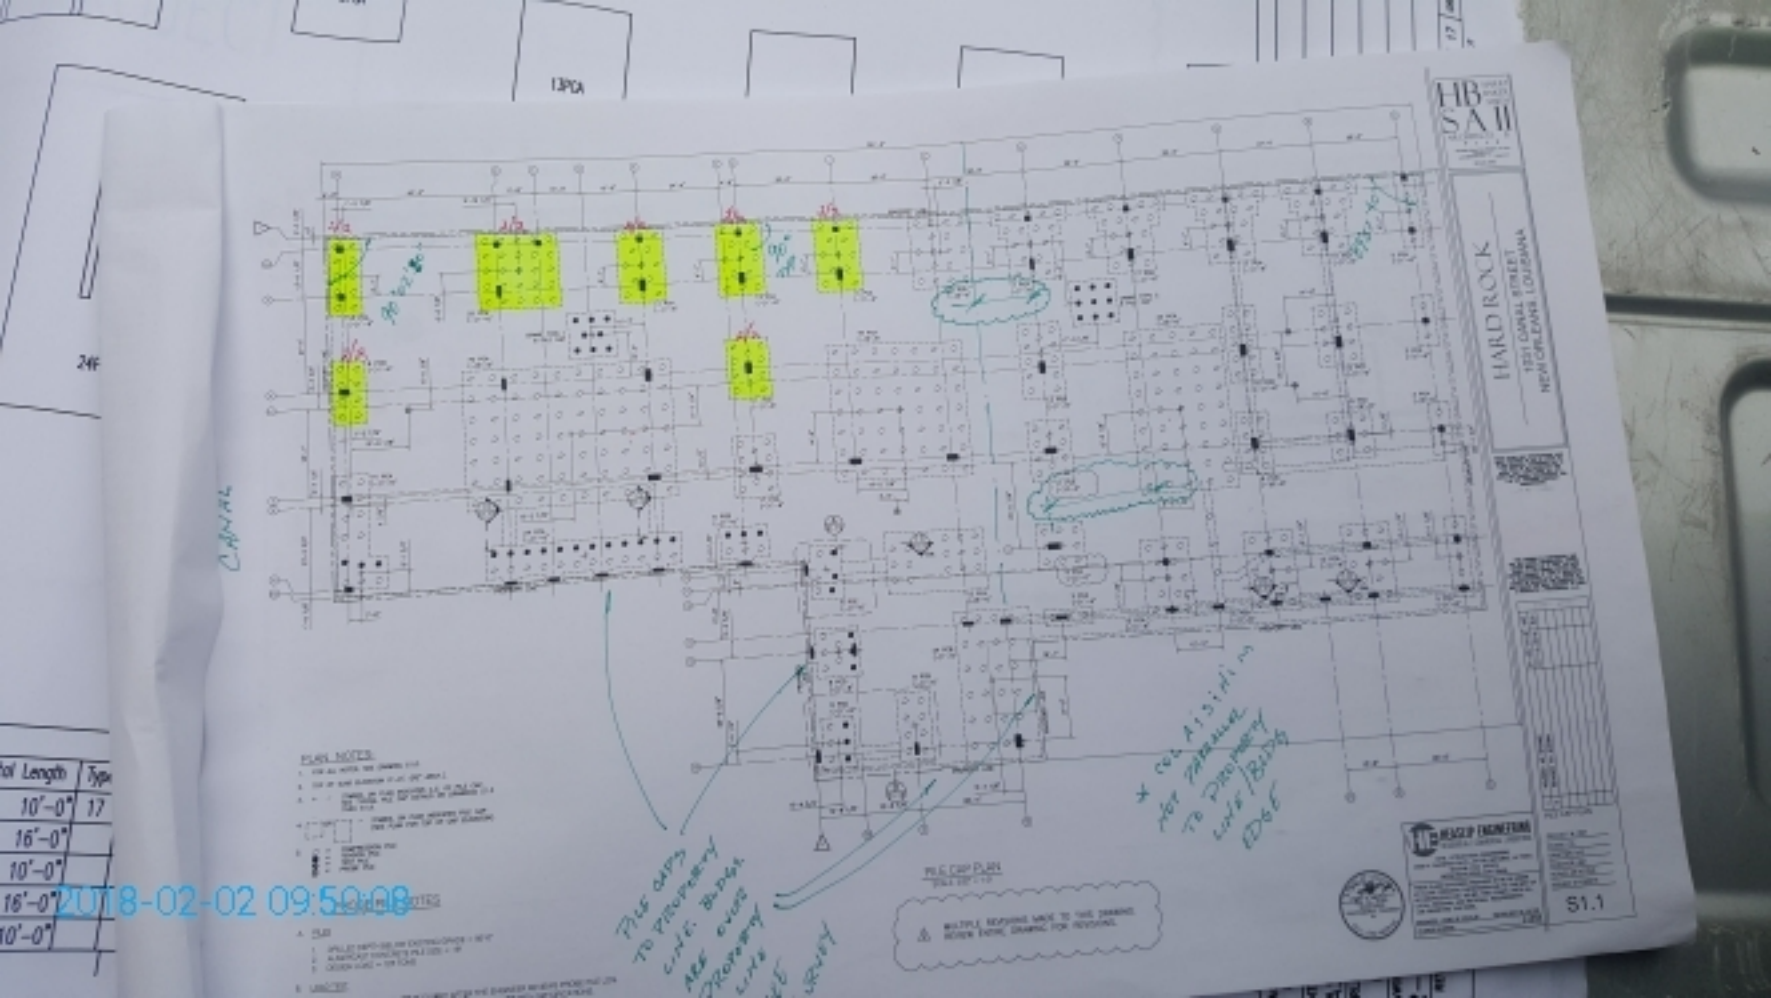
HB SAII
HARD ROCK
S1.1
CANAL
PILE CAPS TO PROPERTY LINE. BLDG. ABE OVER PROPERTY LINE
PILE CAP PLAN
PLAN NOTES
2018-02-02 09:59:08